KILLYONS SUBDIVISION

Being a subdivision of part of Section 27. T. 1 N. R. 2 E. S. L. B. & M.

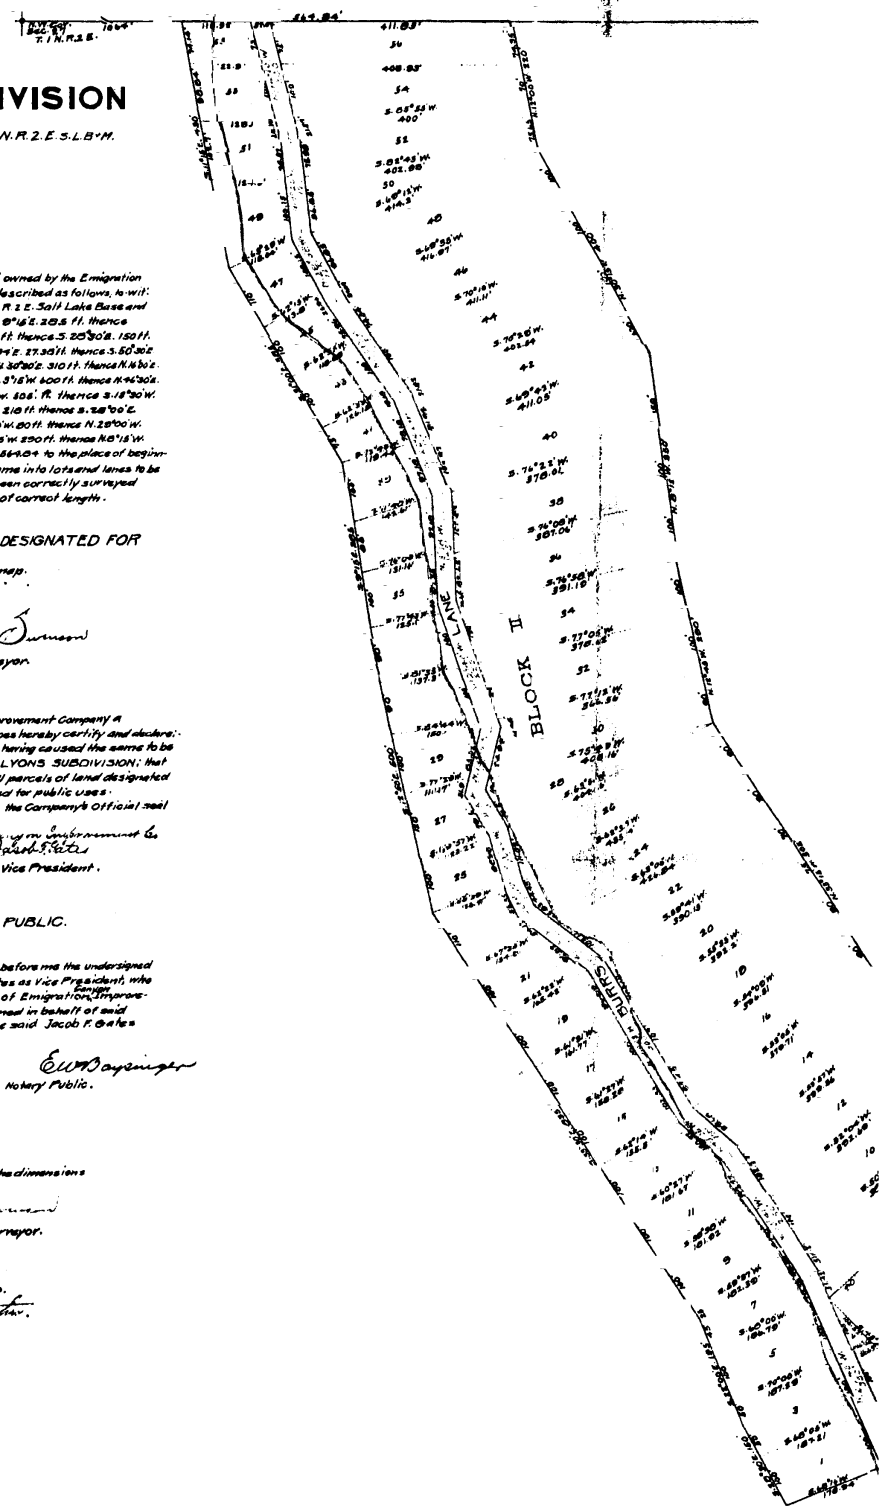

SURVEYOR'S CERTIFICATE.

I hereby certify that the tract of land shown on this map and owned by the Emigration Canyon Improvement Company, a Corporation is bounded and described as follows, to-wit: Beginning at a point 1064 ft East of the N.W. Cor. of Sec. 27. T. 1 N. R. 2 E. Salt Lake Base and Merridian, thence S. 11°15' E. 450 ft. thence S. 31°00' E. 386 ft. thence S. 8°16' E. 285 ft. thence S. 12°50' E. 600 ft., thence S. 35°30' E. 835 ft. thence S. 22°00' E. 195 ft. thence S. 28°30' E. 150 ft. thence N. 68°16' E. 178.94 ft. thence N. 66°16' E. 16.6 ft. thence N. 84°34' E. 27.38 ft. thence S. 50°30' E. 16.5 ft. thence S. 58°44' E. 433.45 ft. thence N. 17°00' E. 150 ft. thence N. 30°30' E. 310 ft. thence N. 16°00' E. 516 ft. thence N. 7°30' E. 382 ft. thence N. 28°00' W. 270 ft. thence N. 3°15' W. 600 ft. thence N. 46°30' E. 368 ft. thence N. 24°30' E. 436 ft. thence West 588 ft. thence S. 44°30' W. 505 ft. thence S. 18°30' W. 180 ft. thence S. 3°00' W. 220 ft. thence S. 0°15' E. 454 ft. thence S. 8°30' E. 218 ft. thence S. 28°00' E. 180 ft. thence S. 7°15' W. 130 ft. thence S. 15°30' W. 280 ft. thence N. 22°00' W. 80 ft. thence N. 28°00' W. 270 ft. thence N. 48°15' W. 105 ft. thence N. 33°15' W. 505 ft. thence N. 12°45' W. 290 ft. thence N. 8°15' W. 350 ft. thence N. 30°15' W. 400 ft. thence N. 12°00' W. 220' thence West 564.84 to the place of beginning; that I have, by authority, of said owners, subdivided the same into lots and lanes to be known as KILLYONS SUBDIVISION; that the same has been correctly surveyed and that the Steel Tape used in making the survey thereof was of correct length.

NAMES AND DIMENSIONS OF PARCELS OF LAND DESIGNATED FOR PUBLIC USE.

Burrs Lane is 33 ft. wide and is as shown on the map.
Killyons " " 33 ft. " " " " " " " " .

All lots are as shown on the map.
This map is drawn to a scale of 100 feet to 1 inch.

J. B. Swenson
Surveyor.

OWNER'S DEDICATION.

Know all men by these presents that Emigration Canyon Improvement Company a Corporation duly organized under the laws of the State of Utah does hereby certify and declare:-

That it is the owner of the above described tract of land, having caused the same to be subdivided into lots and lanes to be hereafter known as KILLYONS SUBDIVISION; that it does hereby dedicate for the perpetual use of the public all parcels of land designated in the Surveyor's Certificate and shown on this map as intended for public uses.

In witness whereof I have hereunto set my hand and affix the Company's Official seal this 30th day of August A.D. 1909.

In the presence of

Emigration Canyon Improvement Co.
Jacob F. Gates
Vice President.

ACKNOWLEDGMENT BEFORE NOTARY PUBLIC.

State of Utah } s.s.
County of Salt Lake }

On this 30th day of August, A.D. 1908, personally appeared before me the undersigned a notary public in and for said County of Salt Lake, Jacob F. Gates as Vice President, who being by me duly sworn did say that he is the Vice President of Emigration Canyon Improvement Company, a corporation, that said instrument was signed in behalf of said corporation by a resolution of its Board of Directors, and the said Jacob F. Gates acknowled to me that said Corporation executed the same.

E. W. Baysinger
Notary Public.

COUNTY SURVEYOR'S CERTIFICATE.

I hereby certify that I have examined and checked the dimensions given on this map and found the same correct.

J. B. Swenson
County Surveyor.

Approved by the Board of County Commissioners this 3 day of Sept, A.D. 1909.

Margaret Ross Hatton
County Clerk.

Recorded at request of $254364 [illegible]
Emigration Canyon [illegible]
Sept 7, 1909, at 12 o'clock M. in Book E of [illegible]
Fee Paid $31.00 [illegible]
Recorder, Salt Lake County, Utah.

15755838 [http://recordernet/recnet/doccache/15755838.tif]